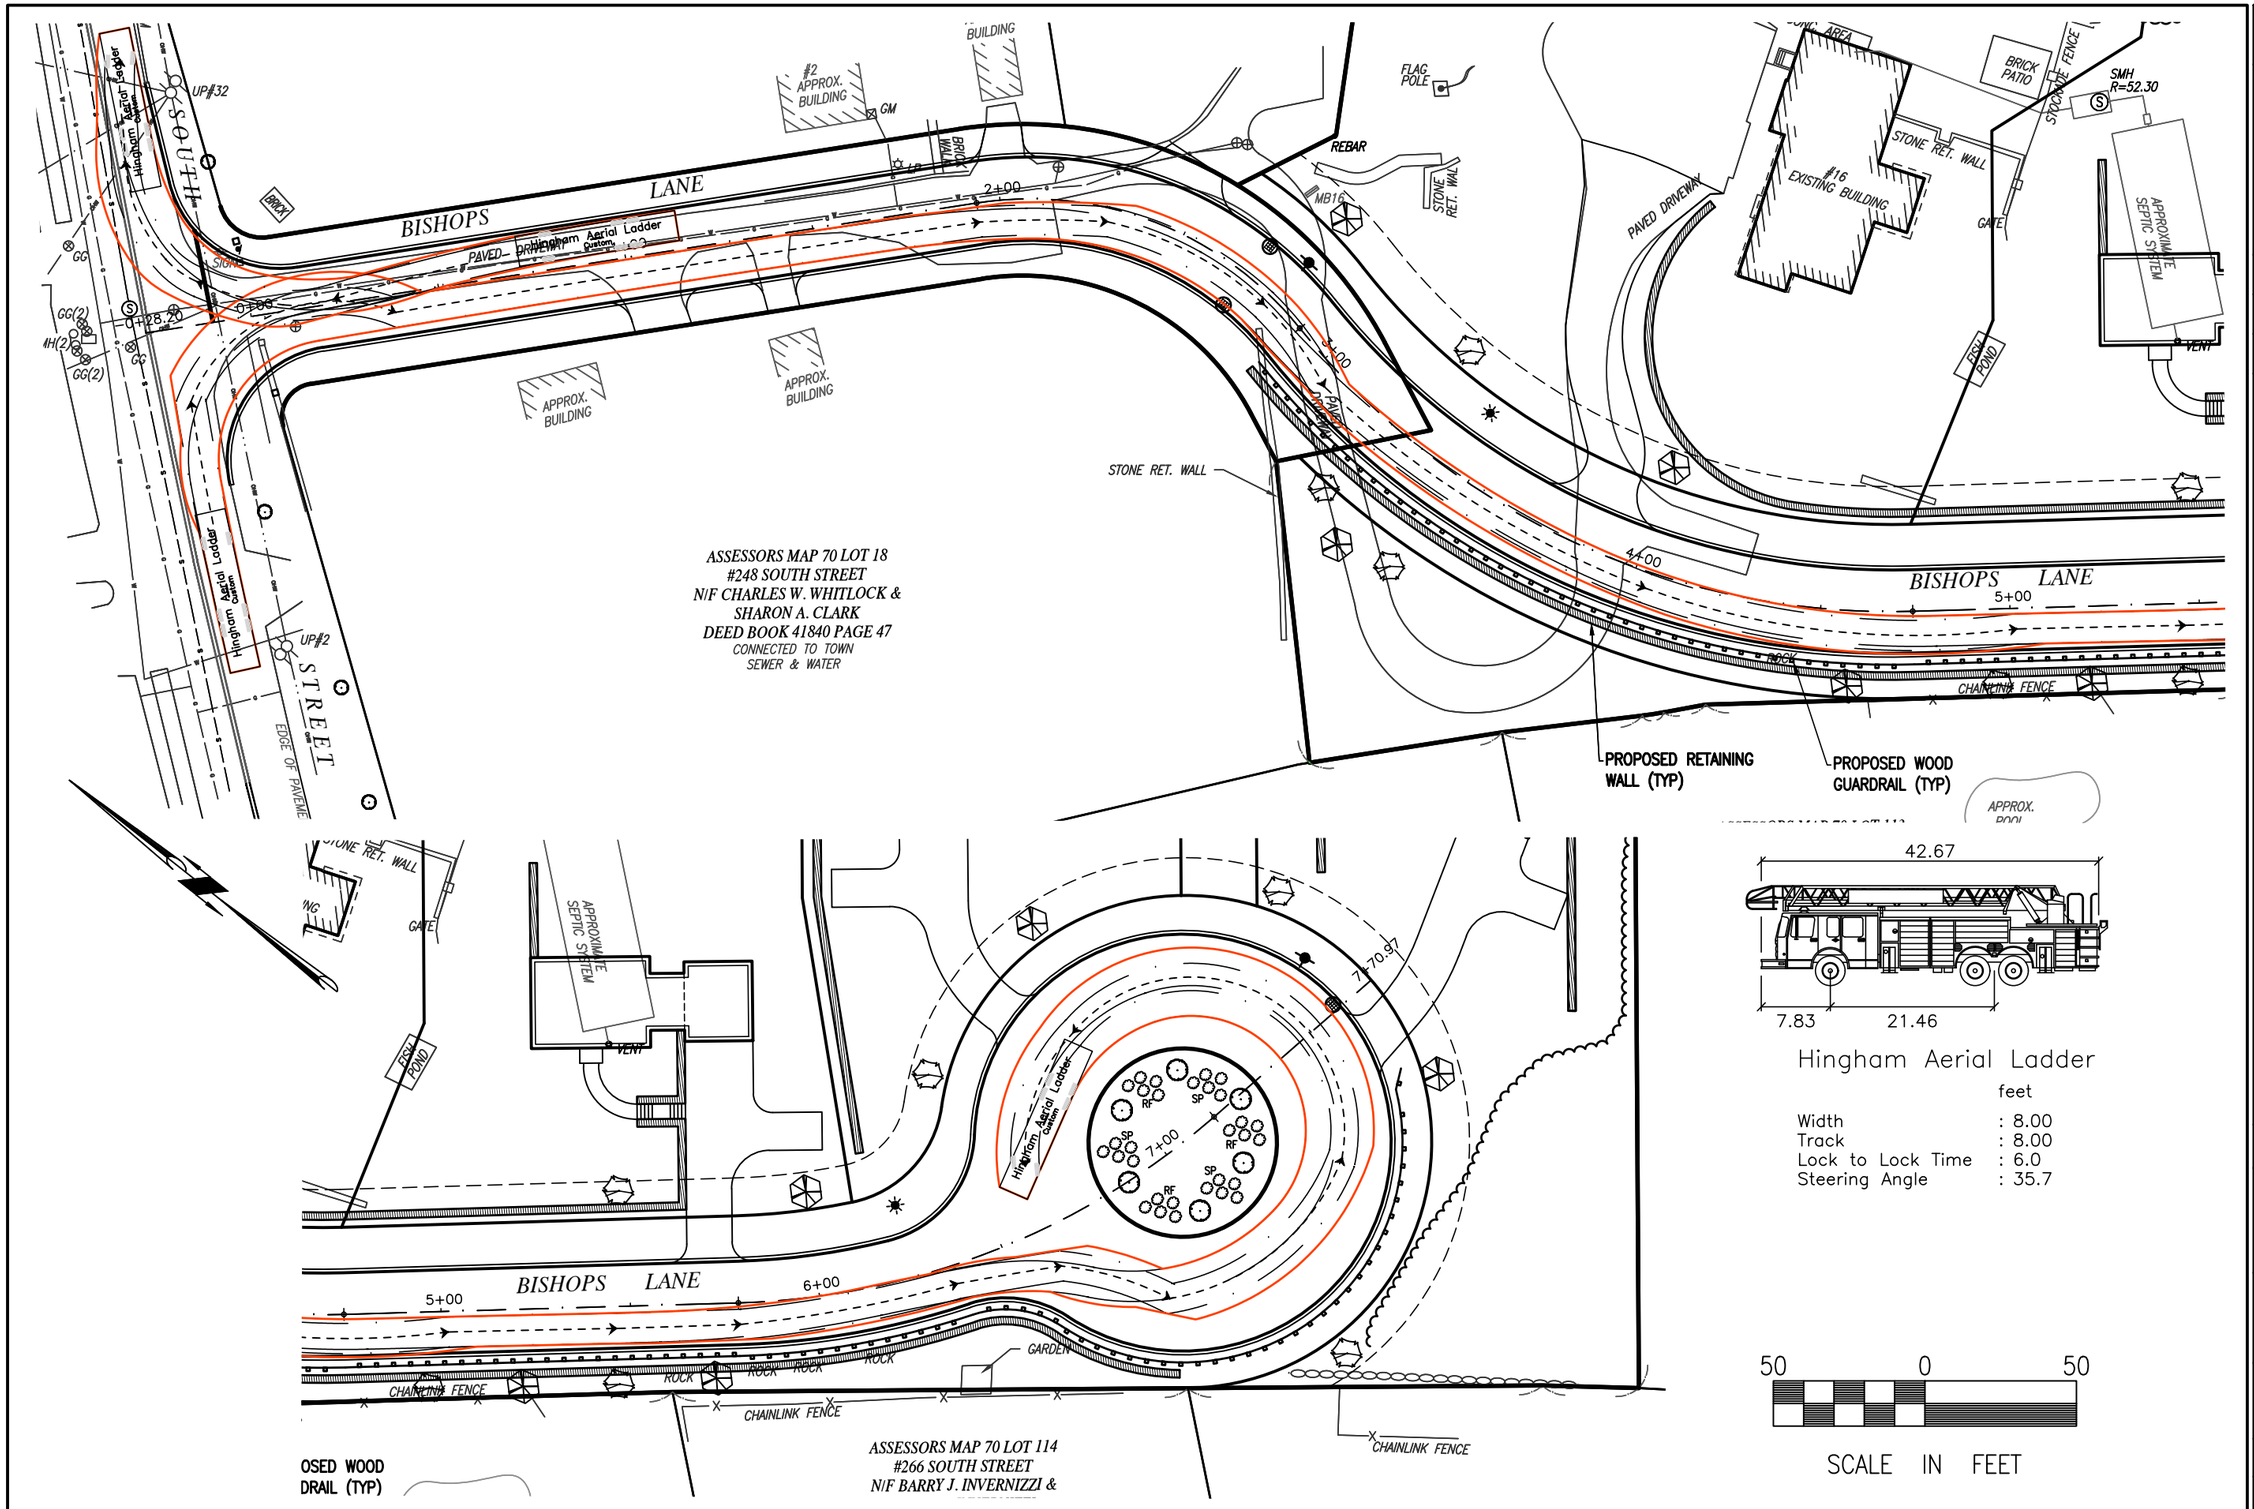

merrillinc.com

REVISIONS:

DRAWN BY:

DESIGNED BY:

CHECKED BY:

Merrill
Engineers and Land Surveyors

427 Columbia Road
Hanover, MA 02339
781-826-9200

40 Court Street, Ste 2A
Plymouth, MA 02360
508-746-6060

Marine Division:
26 Union Street
Plymouth, MA 02360
508-746-6060

687 Main Street
Norwell, MA 02061
781-659-8187

448 N. Falmouth Highway Unit A
North Falmouth, MA 02556
508-563-2183

PROJECT #: 17-360

PROJECT:
DEFINITIVE SUBDIVISION PLAN
16 BISHOPS LANE
HINGHAM, MA

CLIENT:
YOUNG FAMILY TRUST
16 BISHOPS LANE
HINGHAM, MA 02043

DRAWING TITLE:
EMERGENCY VEHICLE TURNING MOVEMENT SKETCH PLAN

DATE:
JULY 28, 2023

SHEET #1 of 1

© Merrill Corporation